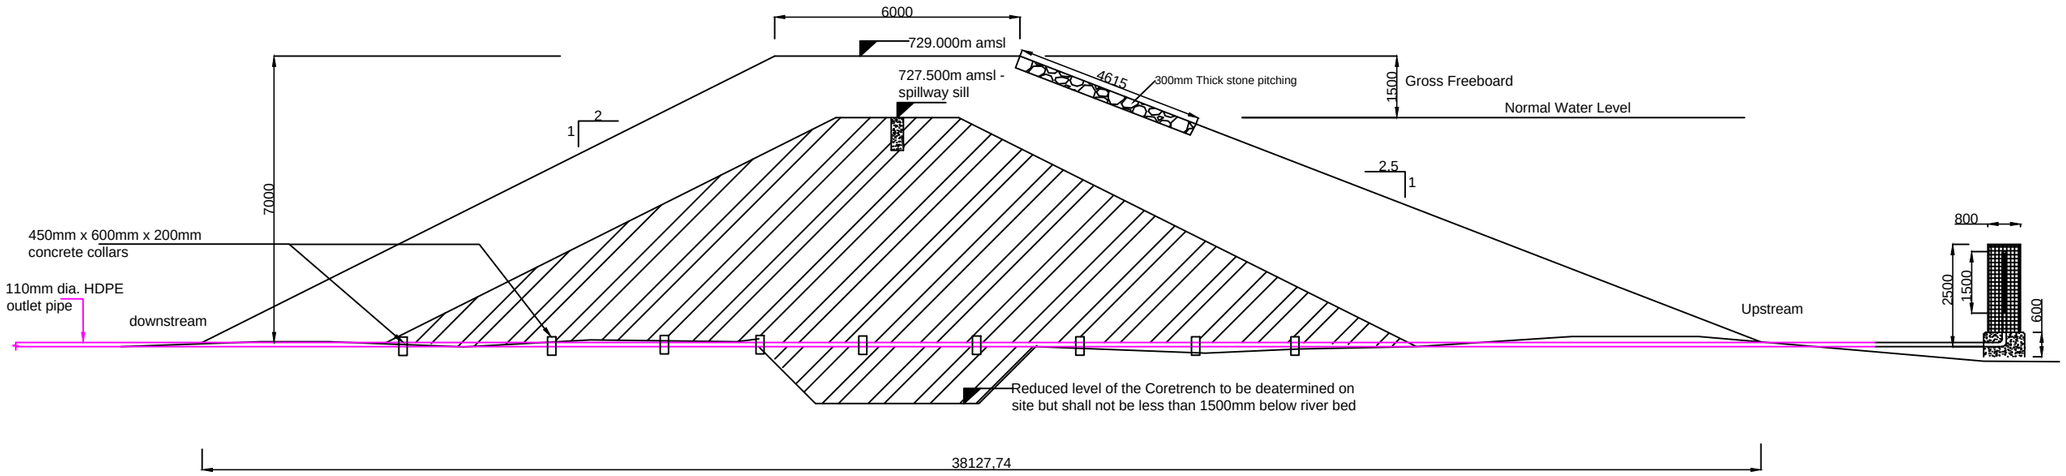

DAM CROSS SECTION AT DEEPEST POINT
(Scale; 1:150)

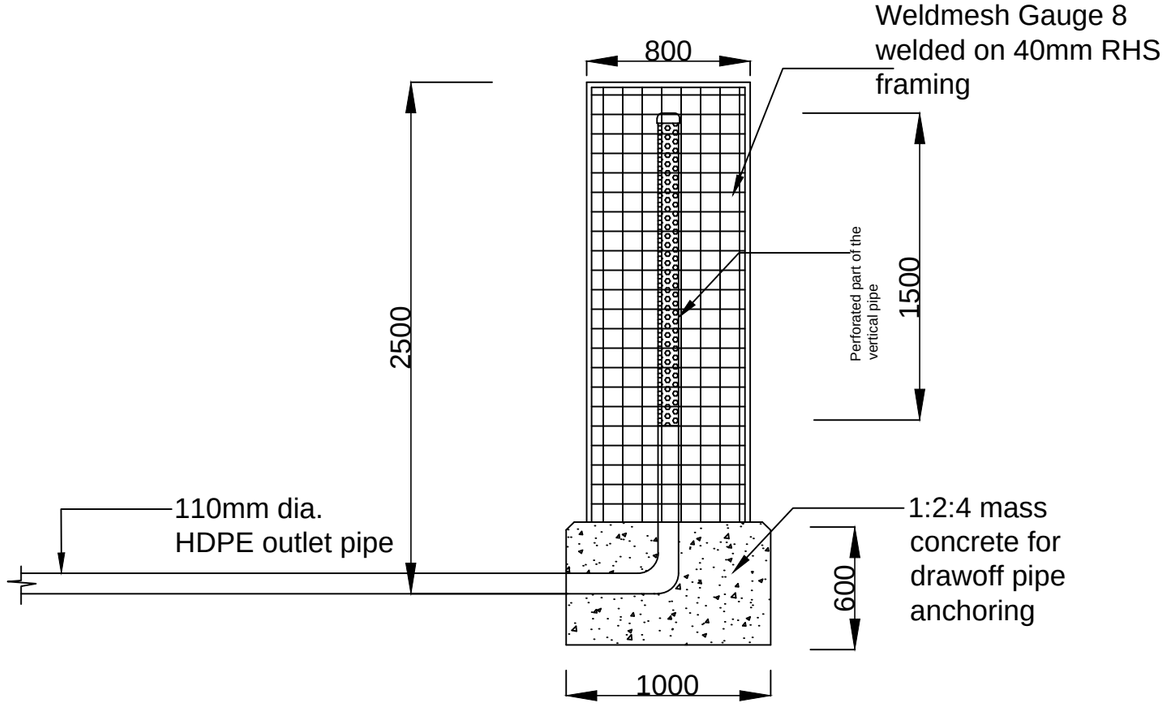

INTAKE TOWER
(Scale; 1:30)

REVISION	
DATE	DESCRIPTION

REFERENCE DRAWINGS	
DRG. No.	DESCRIPTION

Mwingi North Sub County

MBARANI EARTHDAM CONSTRUCTION

Sheet 4 of 4

SCALE: As Shown

FIGURED DIMENSIONS ONLY TO BE TAKEN FROM THIS DRAWING

SURVEYED BY	Mulwa/Kamwilwa	DATE: Jan 2020
DIGITIZED BY	M. M. Mulwa	DATE: Jan 2020
CHECKED BY		
DESIGNED BY	M. M. Mulwa	DATE: Jan 2020
CHECKED BY		