LEGEND	
Embankment length	228.5m
Embankment Crest Width	5.00m
Spillway channel Width	6m
Embankment Crest Level	815.000m amsl
Approx. Reservoiur Capacity	35,400m³
Spillway Cill Level	813.800m amsl
Chain Link Fencing with Gate	

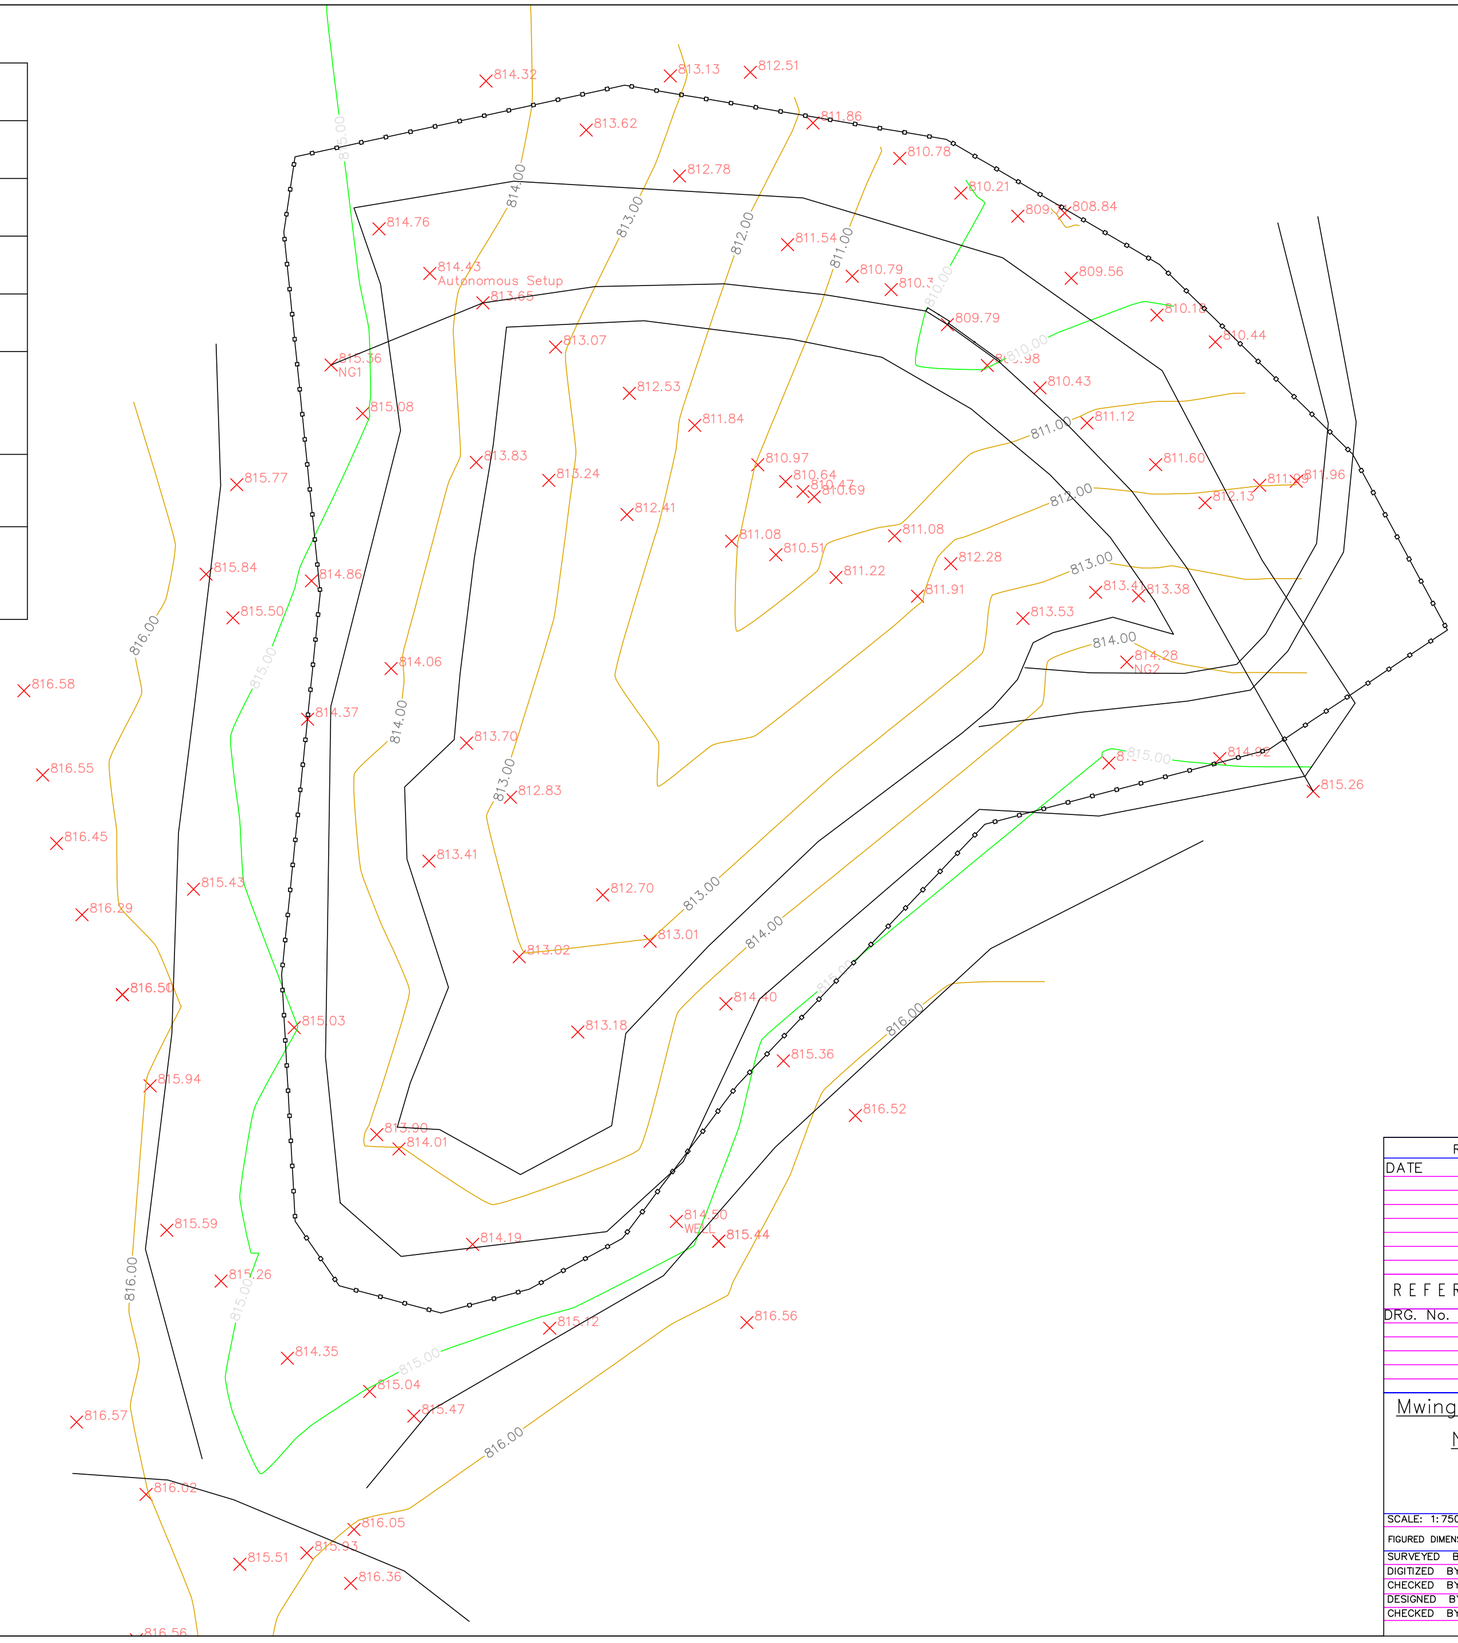

REVISION	
DATE	DESCRIPTION

REFERENCE DRAWINGS

DRG. No.	DESCRIPTION

Mwingi North Sub County

NGENGI EARTHDAM CONSTRUCTION

Sheet 1 of 4

SCALE: 1:750

FIGURED DIMENSIONS ONLY TO BE TAKEN FROM THIS DRAWING

SURVEYED BY	Mulwa/Kamwilwa	DATE: Jan 2020
DIGITIZED BY	M. M. Mulwa	DATE: Jan 2020
CHECKED BY		
DESIGNED BY	M. M. Mulwa	DATE: Jan 2020
CHECKED BY		